Site Plan

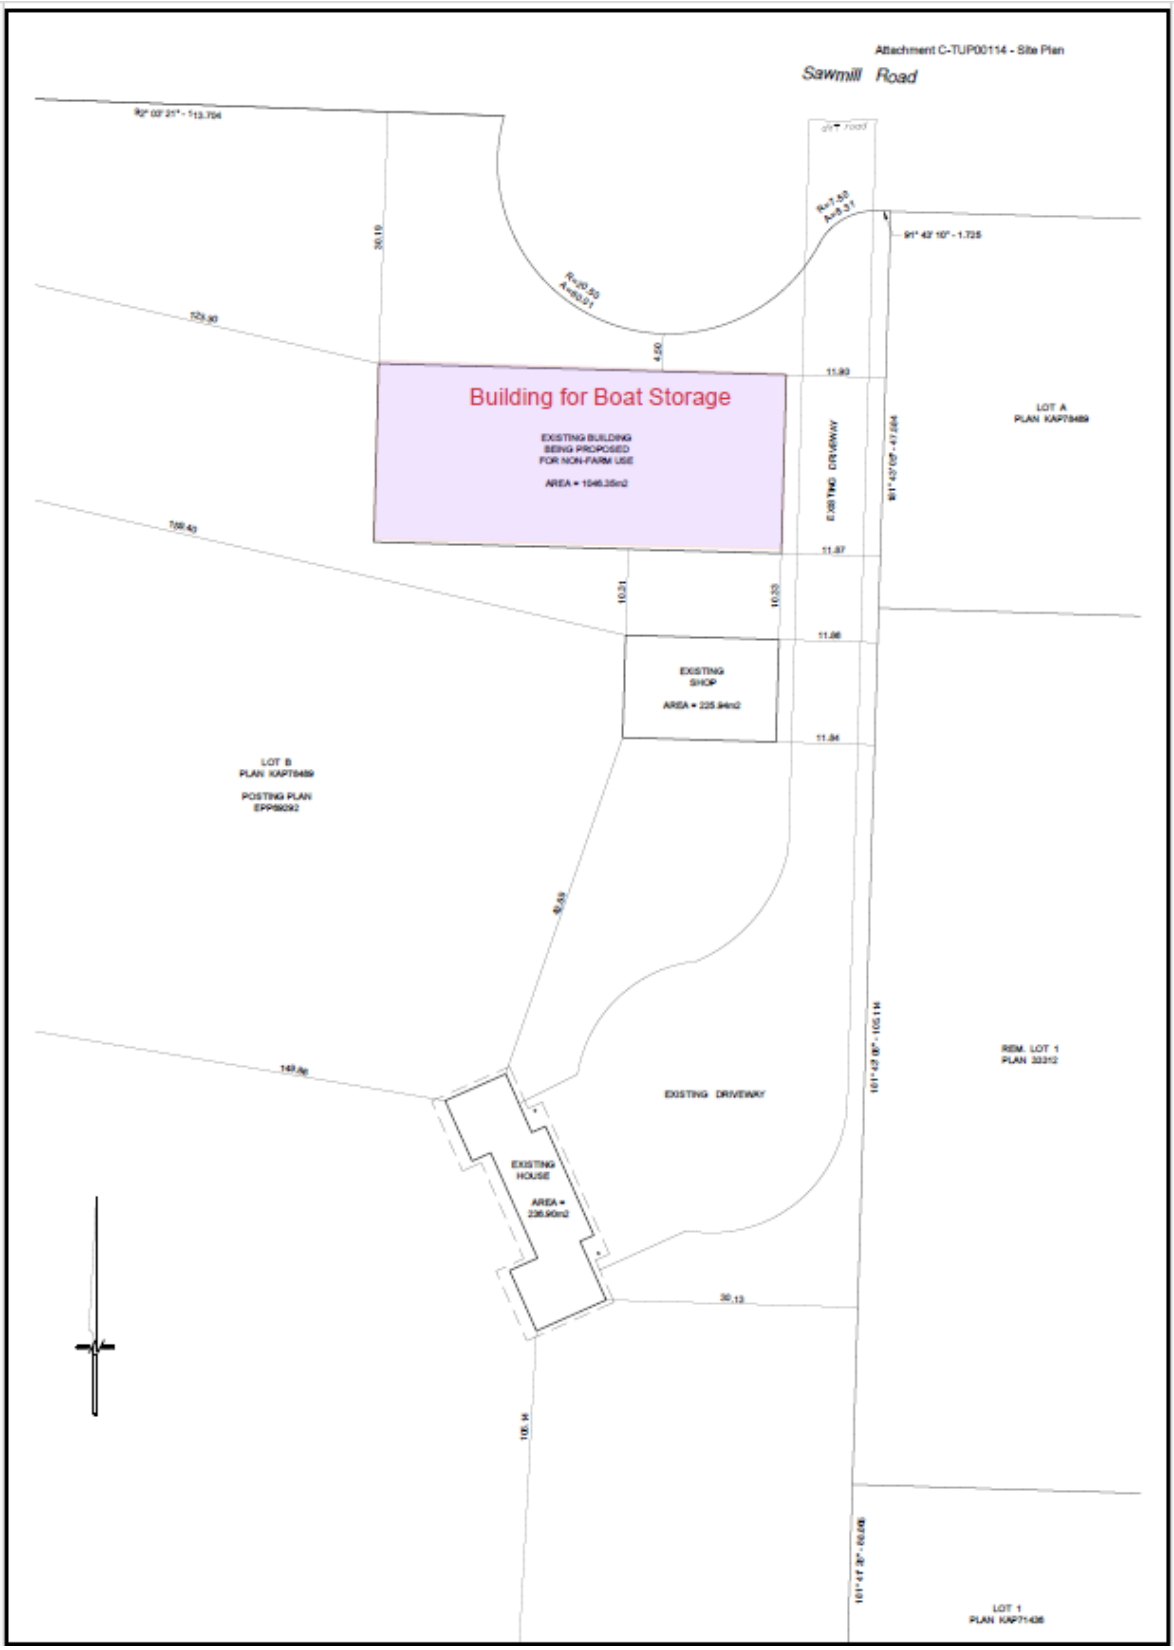
Attachment C-TUP00114 - Site Plan
Sawmill Road
Building for Boat Storage
EXISTING BUILDING BEING PROPOSED FOR NON-FARM USE
AREA = 1046.35m2
EXISTING DRIVEWAY
LOT A
PLAN KAP78489
EXISTING SHOP
AREA = 225.94m2
LOT B
PLAN KAP78489
POSTING PLAN
EPP89092
EXISTING DRIVEWAY
EXISTING HOUSE
AREA = 236.90m2
REM. LOT 1
PLAN 33312
LOT 1
PLAN KAP71436