07.02.01 - OKCRW ALIGNMENT

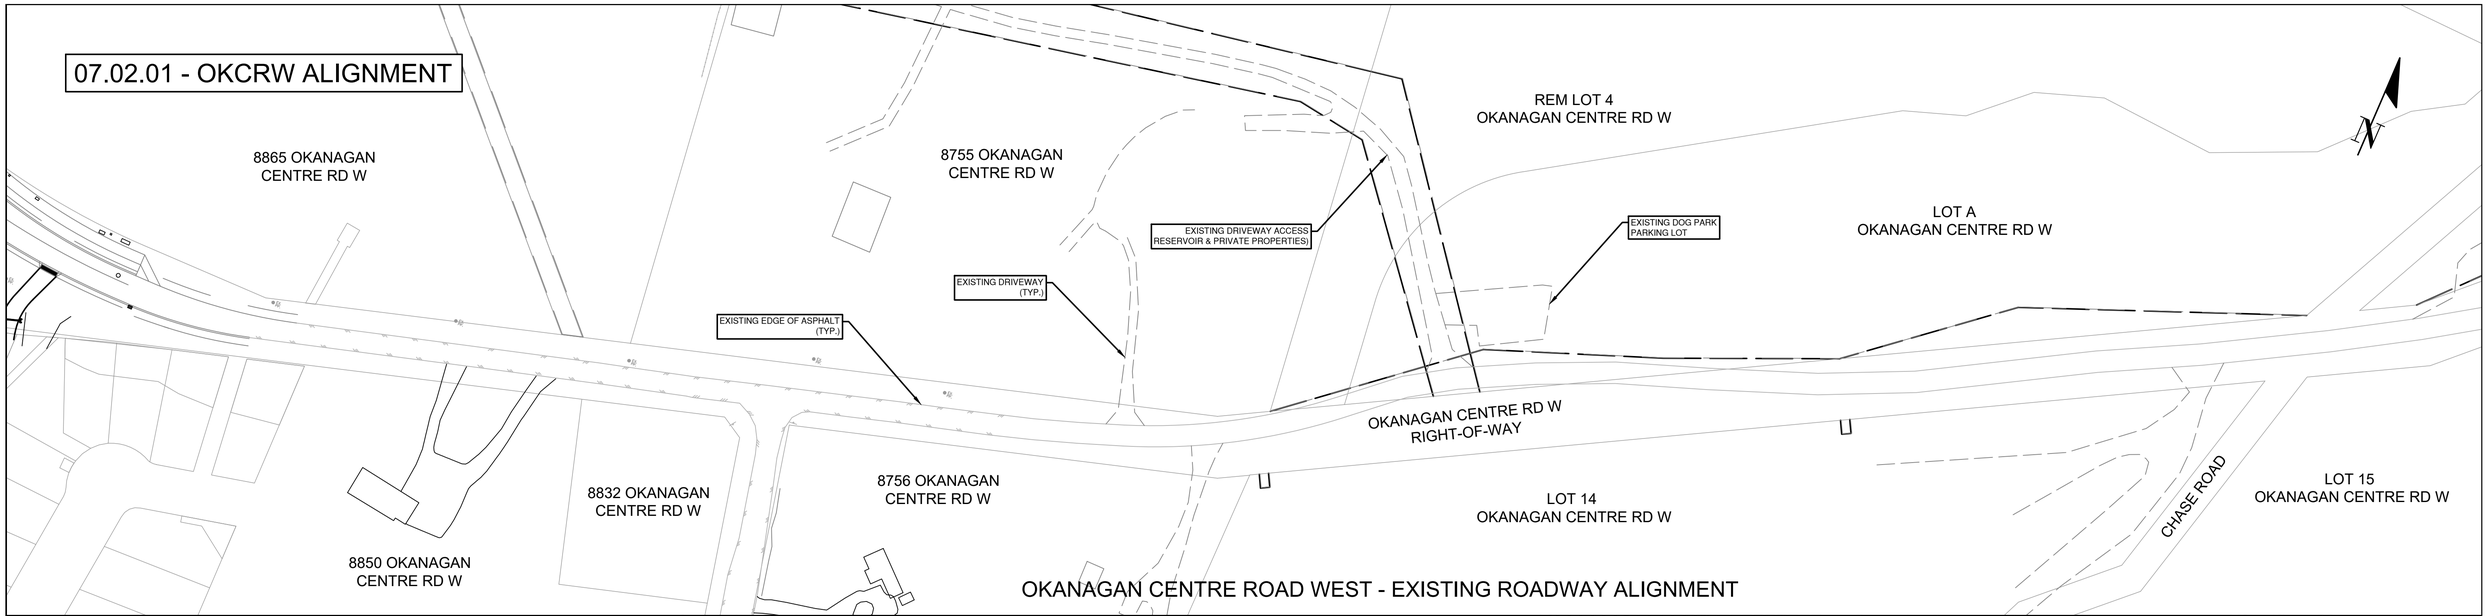

OKANAGAN CENTRE ROAD WEST - EXISTING ROADWAY ALIGNMENT

OKANAGAN CENTRE ROAD WEST TYPICAL SECTION
LAKE COUNTRY BUSINESS PARK
(NTS)
***CONCEPTUAL CROSS-SECTION FROM ALIGN PRELIMINARY DESIGN**

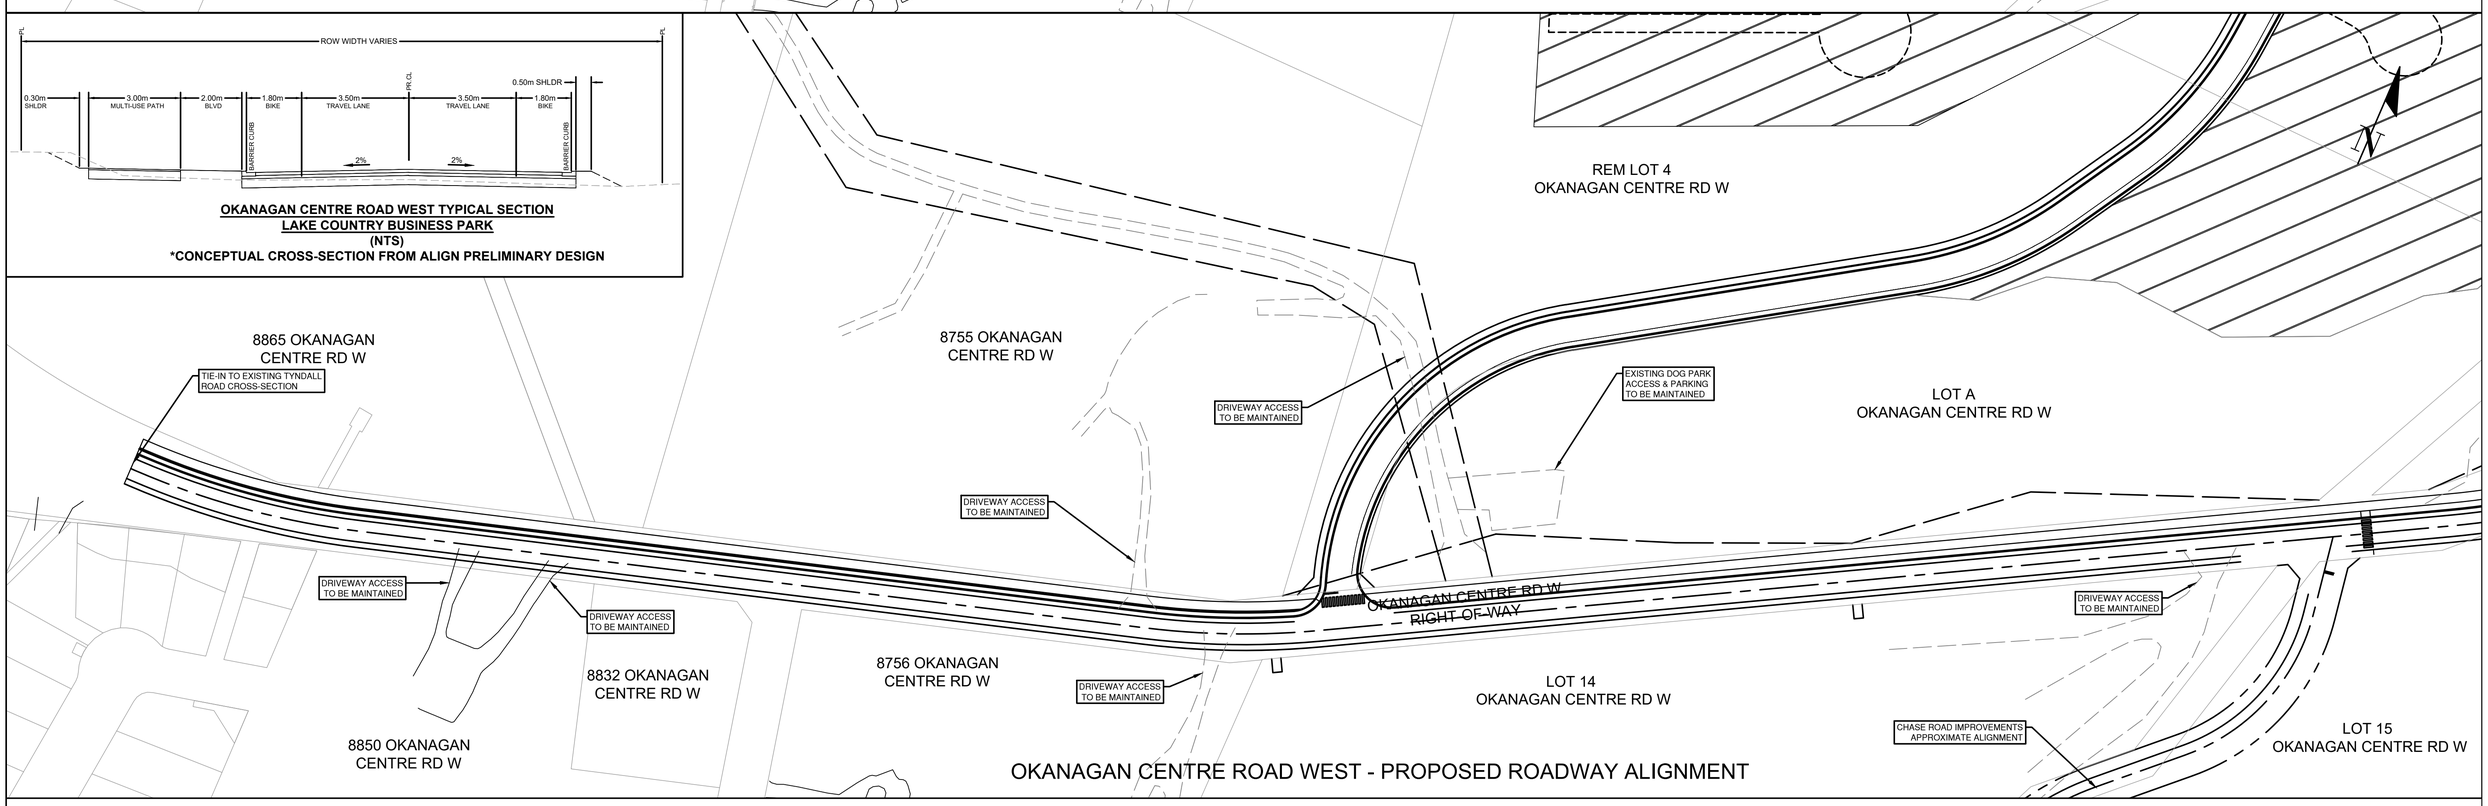

OKANAGAN CENTRE ROAD WEST - PROPOSED ROADWAY ALIGNMENT

NOT FOR CONSTRUCTION

NEW TOWN
ARCHITECTURE
URBAN PLANNING
CIVIL ENGINEERING
www.newtownservices.ca

LEGEND

NO	DATE	ISSUE/REVISION	BY	APPROVED	CHECKED
1	26/01/16	PDA-PRESENTATION TO MAYOR & COUNCIL	JP	JP	JP

SEAL

PERMIT TO PRACTICE:1003604

SURVEY FERGUSON LAND SURVEY & GEOMATICS LTD.	BASE AR
DESIGN AR	ENG. OF RECORD JP
SCALE = 1:1000	

DISTRICT OF LAKE COUNTRY

OKCRW ALIGNMENT
PHASED DEVELOPMENT AGREEMENT
LAKESTONE MASTER PLANNED COMMUNITY

DISTRICT DEPT. INFRASTRUCTURE	
DISTRICT FILE NO. 4019	
PROJECT DRAWING NO. 07.02.01	REV NO. 1
DISTRICT RECORD NO. N/A	SHEET NUMBER 12 OF 22

PLOT DATE: January 16, 2026 - F:\1 Projects\4019 Lakestone MP-4019-4 Drawings\4019-4.1 Current Drawings\Civil\3 - PROD\1 - PDA\PROD-ROADS-OFFSITE.dwg